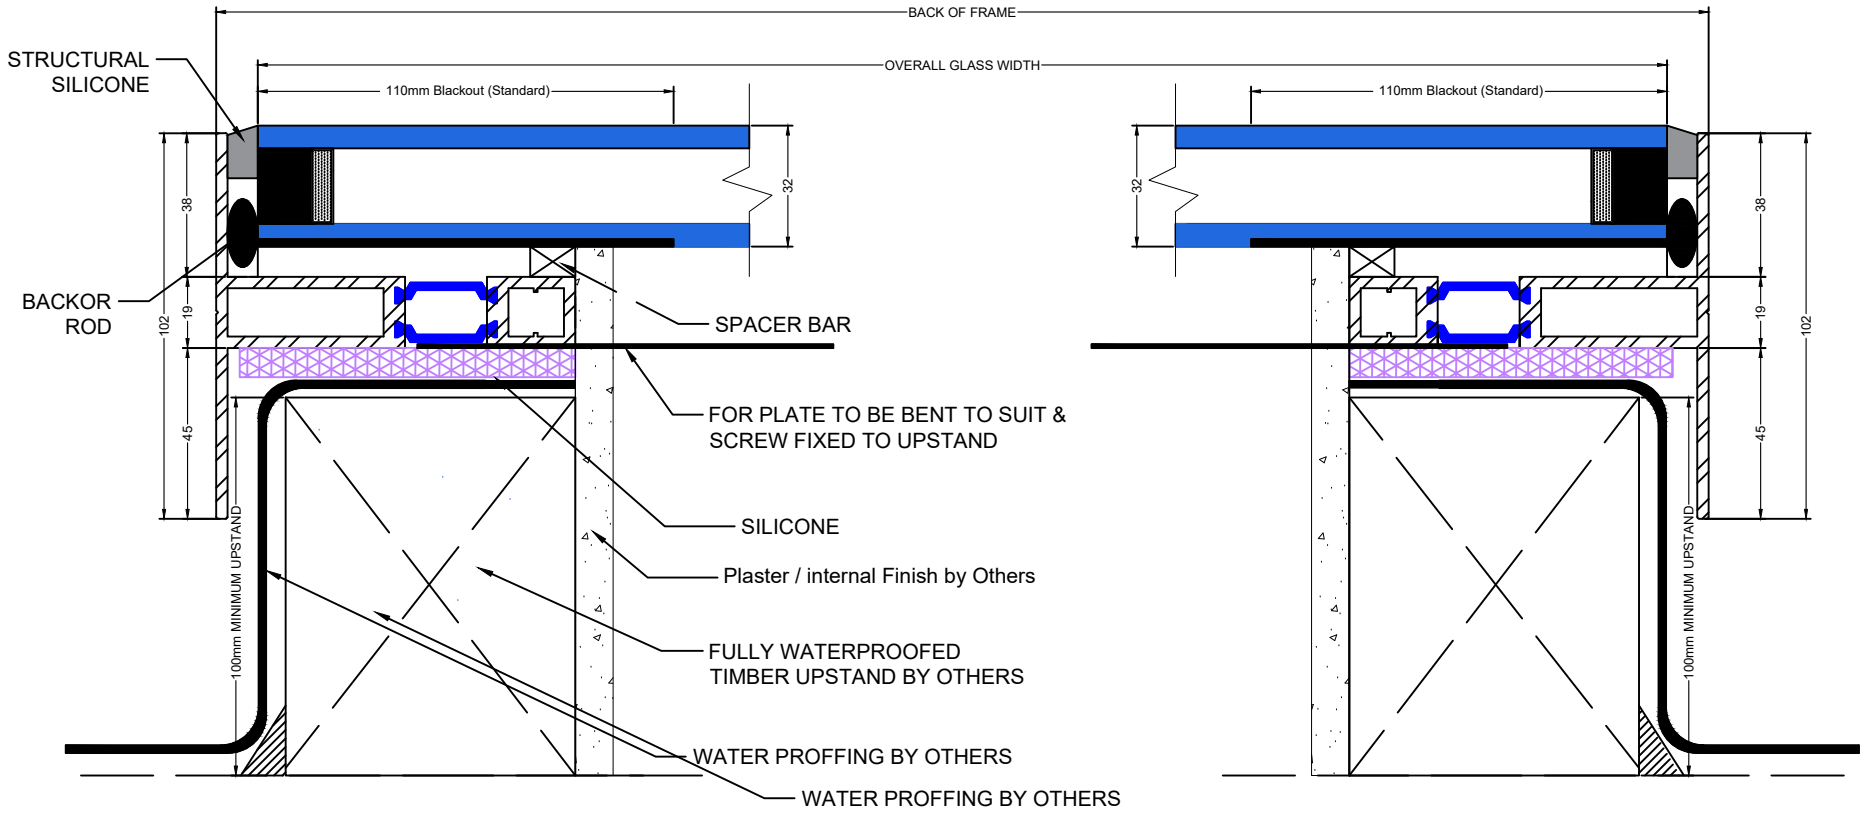
BACK OF FRAME
OVERALL GLASS WIDTH
110mm Blackout (Standard)
110mm Blackout (Standard)
STRUCTURAL SILICONE
BACKOR ROD
SPACER BAR
FOR PLATE TO BE BENT TO SUIT & SCREW FIXED TO UPSTAND
SILICONE
Plaster / internal Finish by Others
FULLY WATERPROOFED TIMBER UPSTAND BY OTHERS
WATER PROFFING BY OTHERS
WATER PROFFING BY OTHERS
100mm MINIMUM UPSTAND
100mm MINIMUM UPSTAND
102
38
19
45
32
32
38
19
45
102